CITY OF FARMINGTON MASTER STREET PLAN

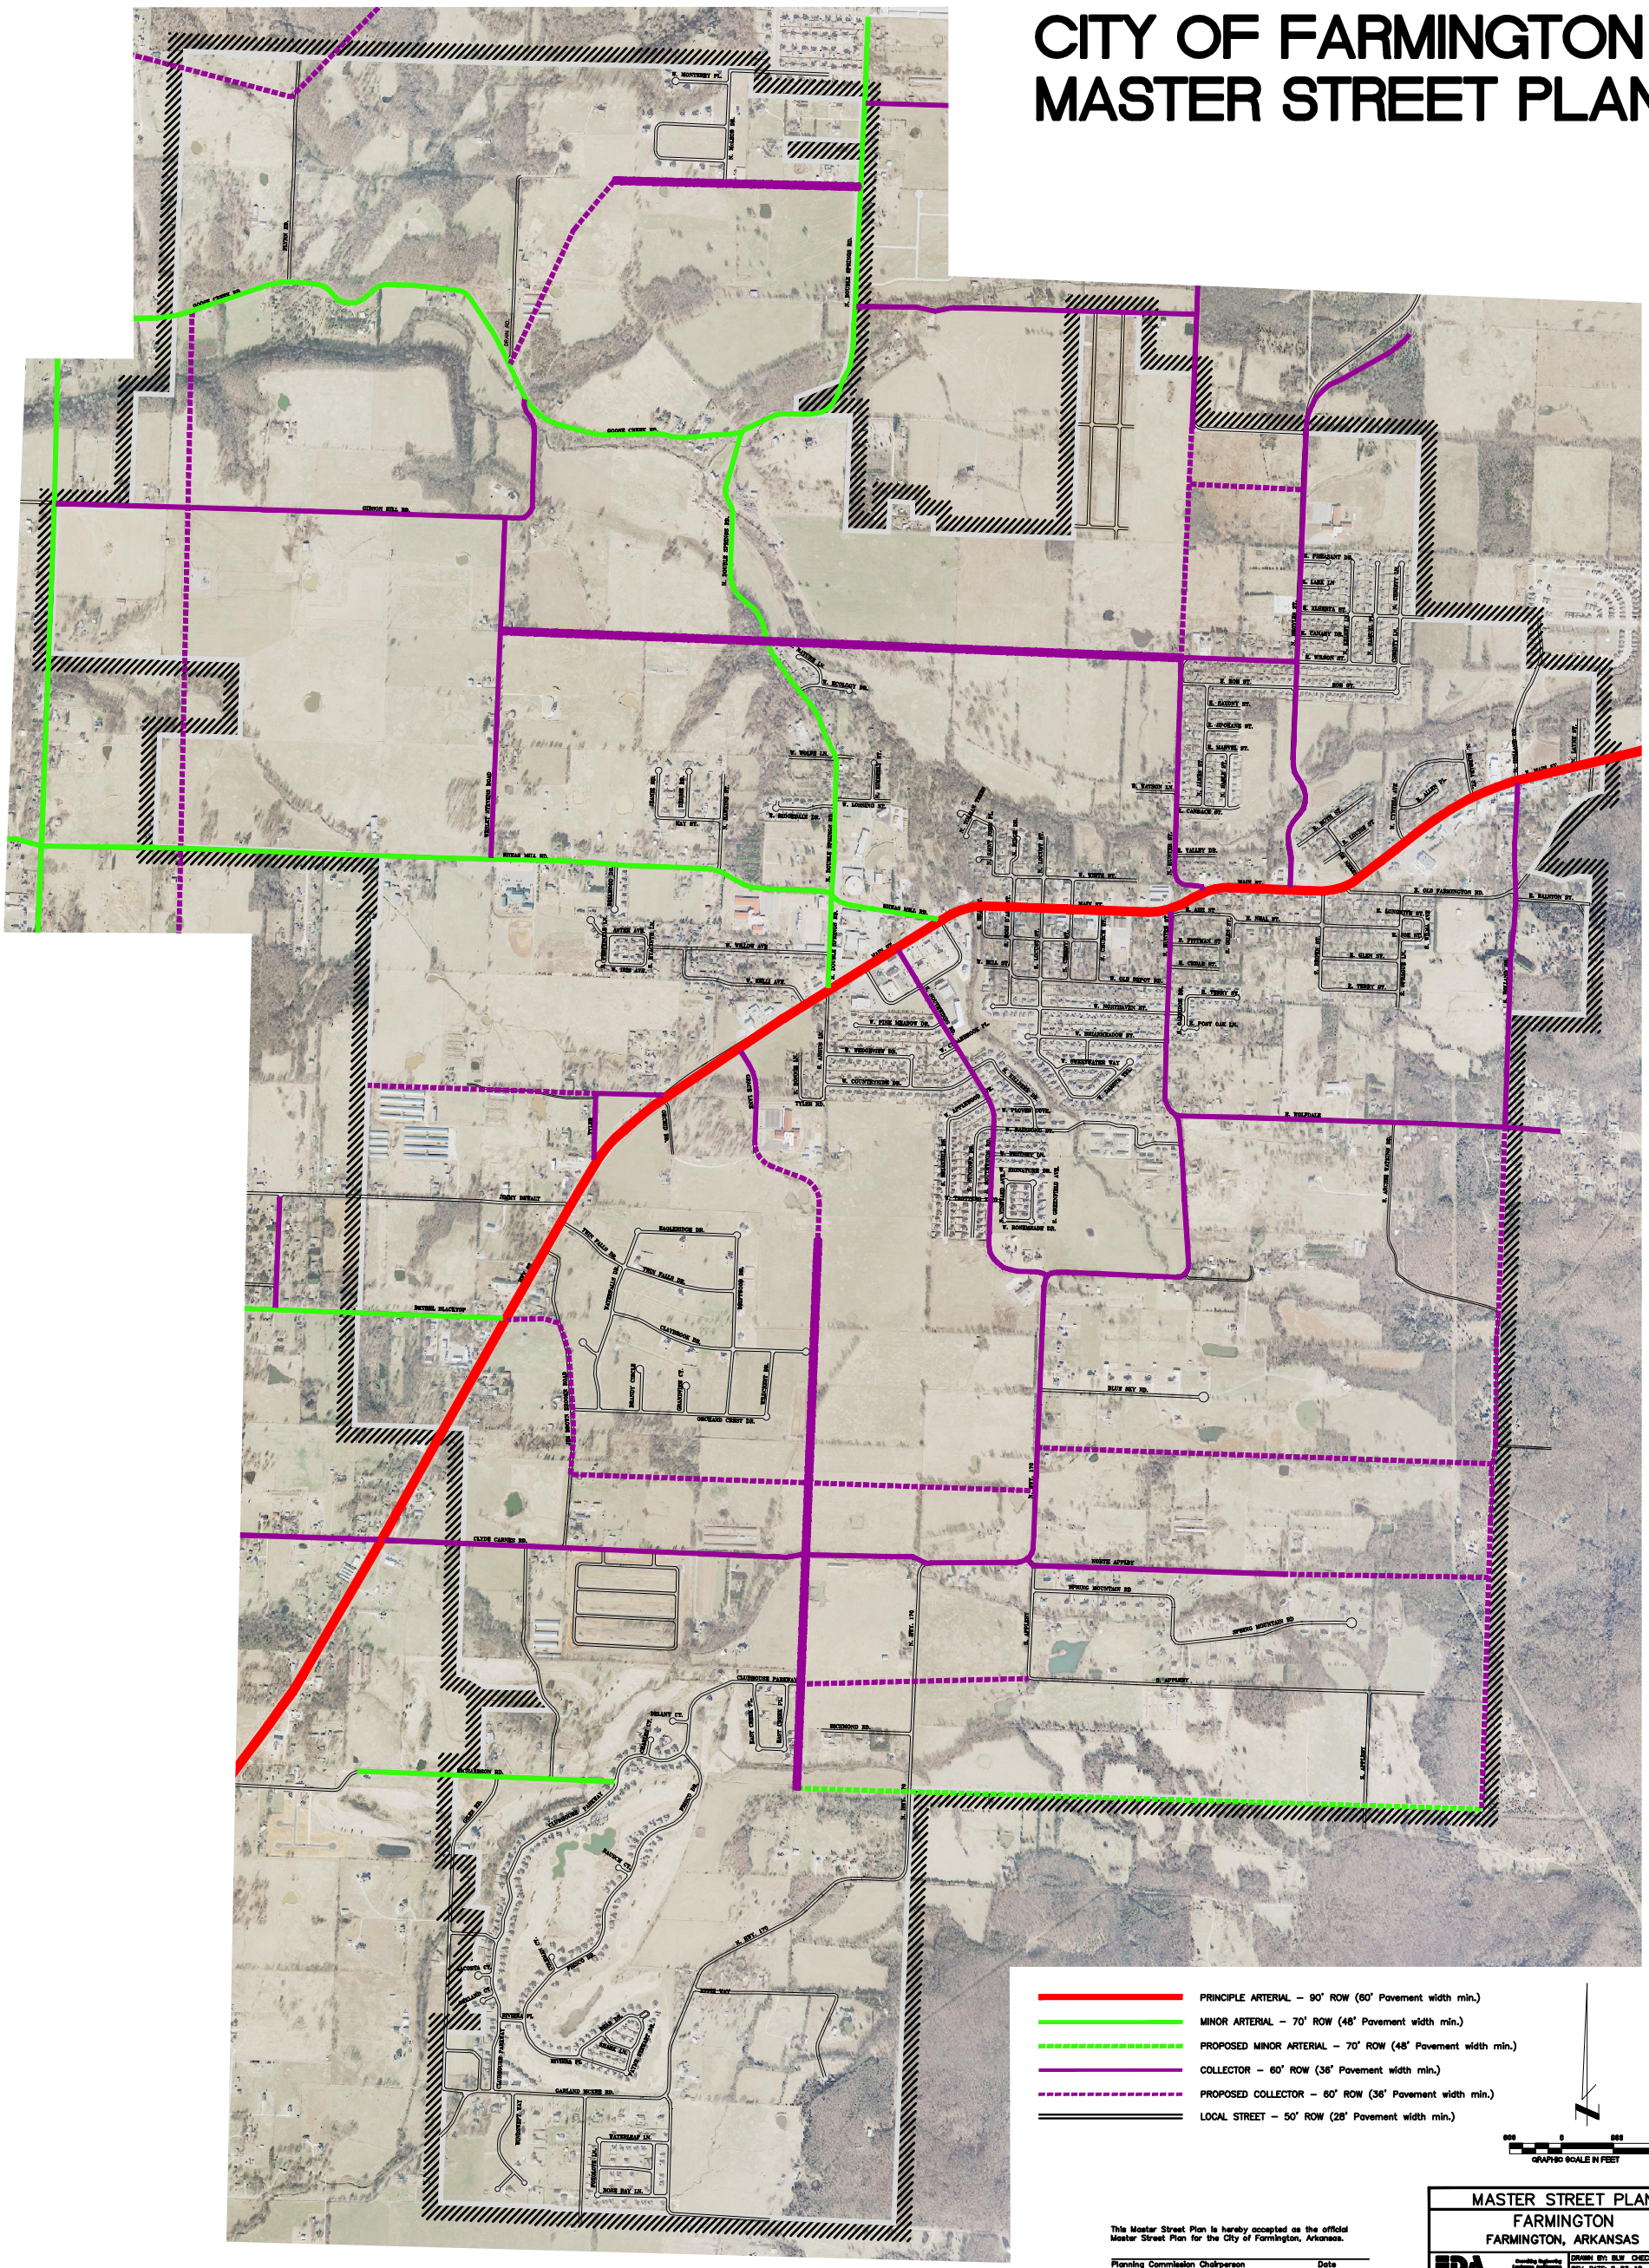

This Master Street Plan is hereby accepted as the official Master Street Plan for the City of Farmington, Arkansas.

Planning Commission Chairperson	Date
Mayor	Date
Clerk	Date

MASTER STREET PLAN
FARMINGTON
FARMINGTON, ARKANSAS

EDA Consulting Engineers Land Surveyors Land Planners
Engineering Design Associates, P.A.
194 West Main Avenue, Springdale, Arkansas 72764 Office (479) 756-1000 Fax (479) 756-2020

DRAWN BY: BLW CHECKED BY: SAH
REV. DATE: 2-23-10
SCALE: 1" = 600'
JOB NUMBER: 1403
FILE NAME: 1403MSP
DESCRIPTION:
P:\projects\1403\dwg\1403msp revision 2.dwg 2/23/2010 3:07:24 PM CST
SHEET 1 OF 1